BRUHATH BENGALURU MAHANAGARA PALIKE

Construction of Ambedkar bhavana in Dasarahalli ward no 06 Thanisandra

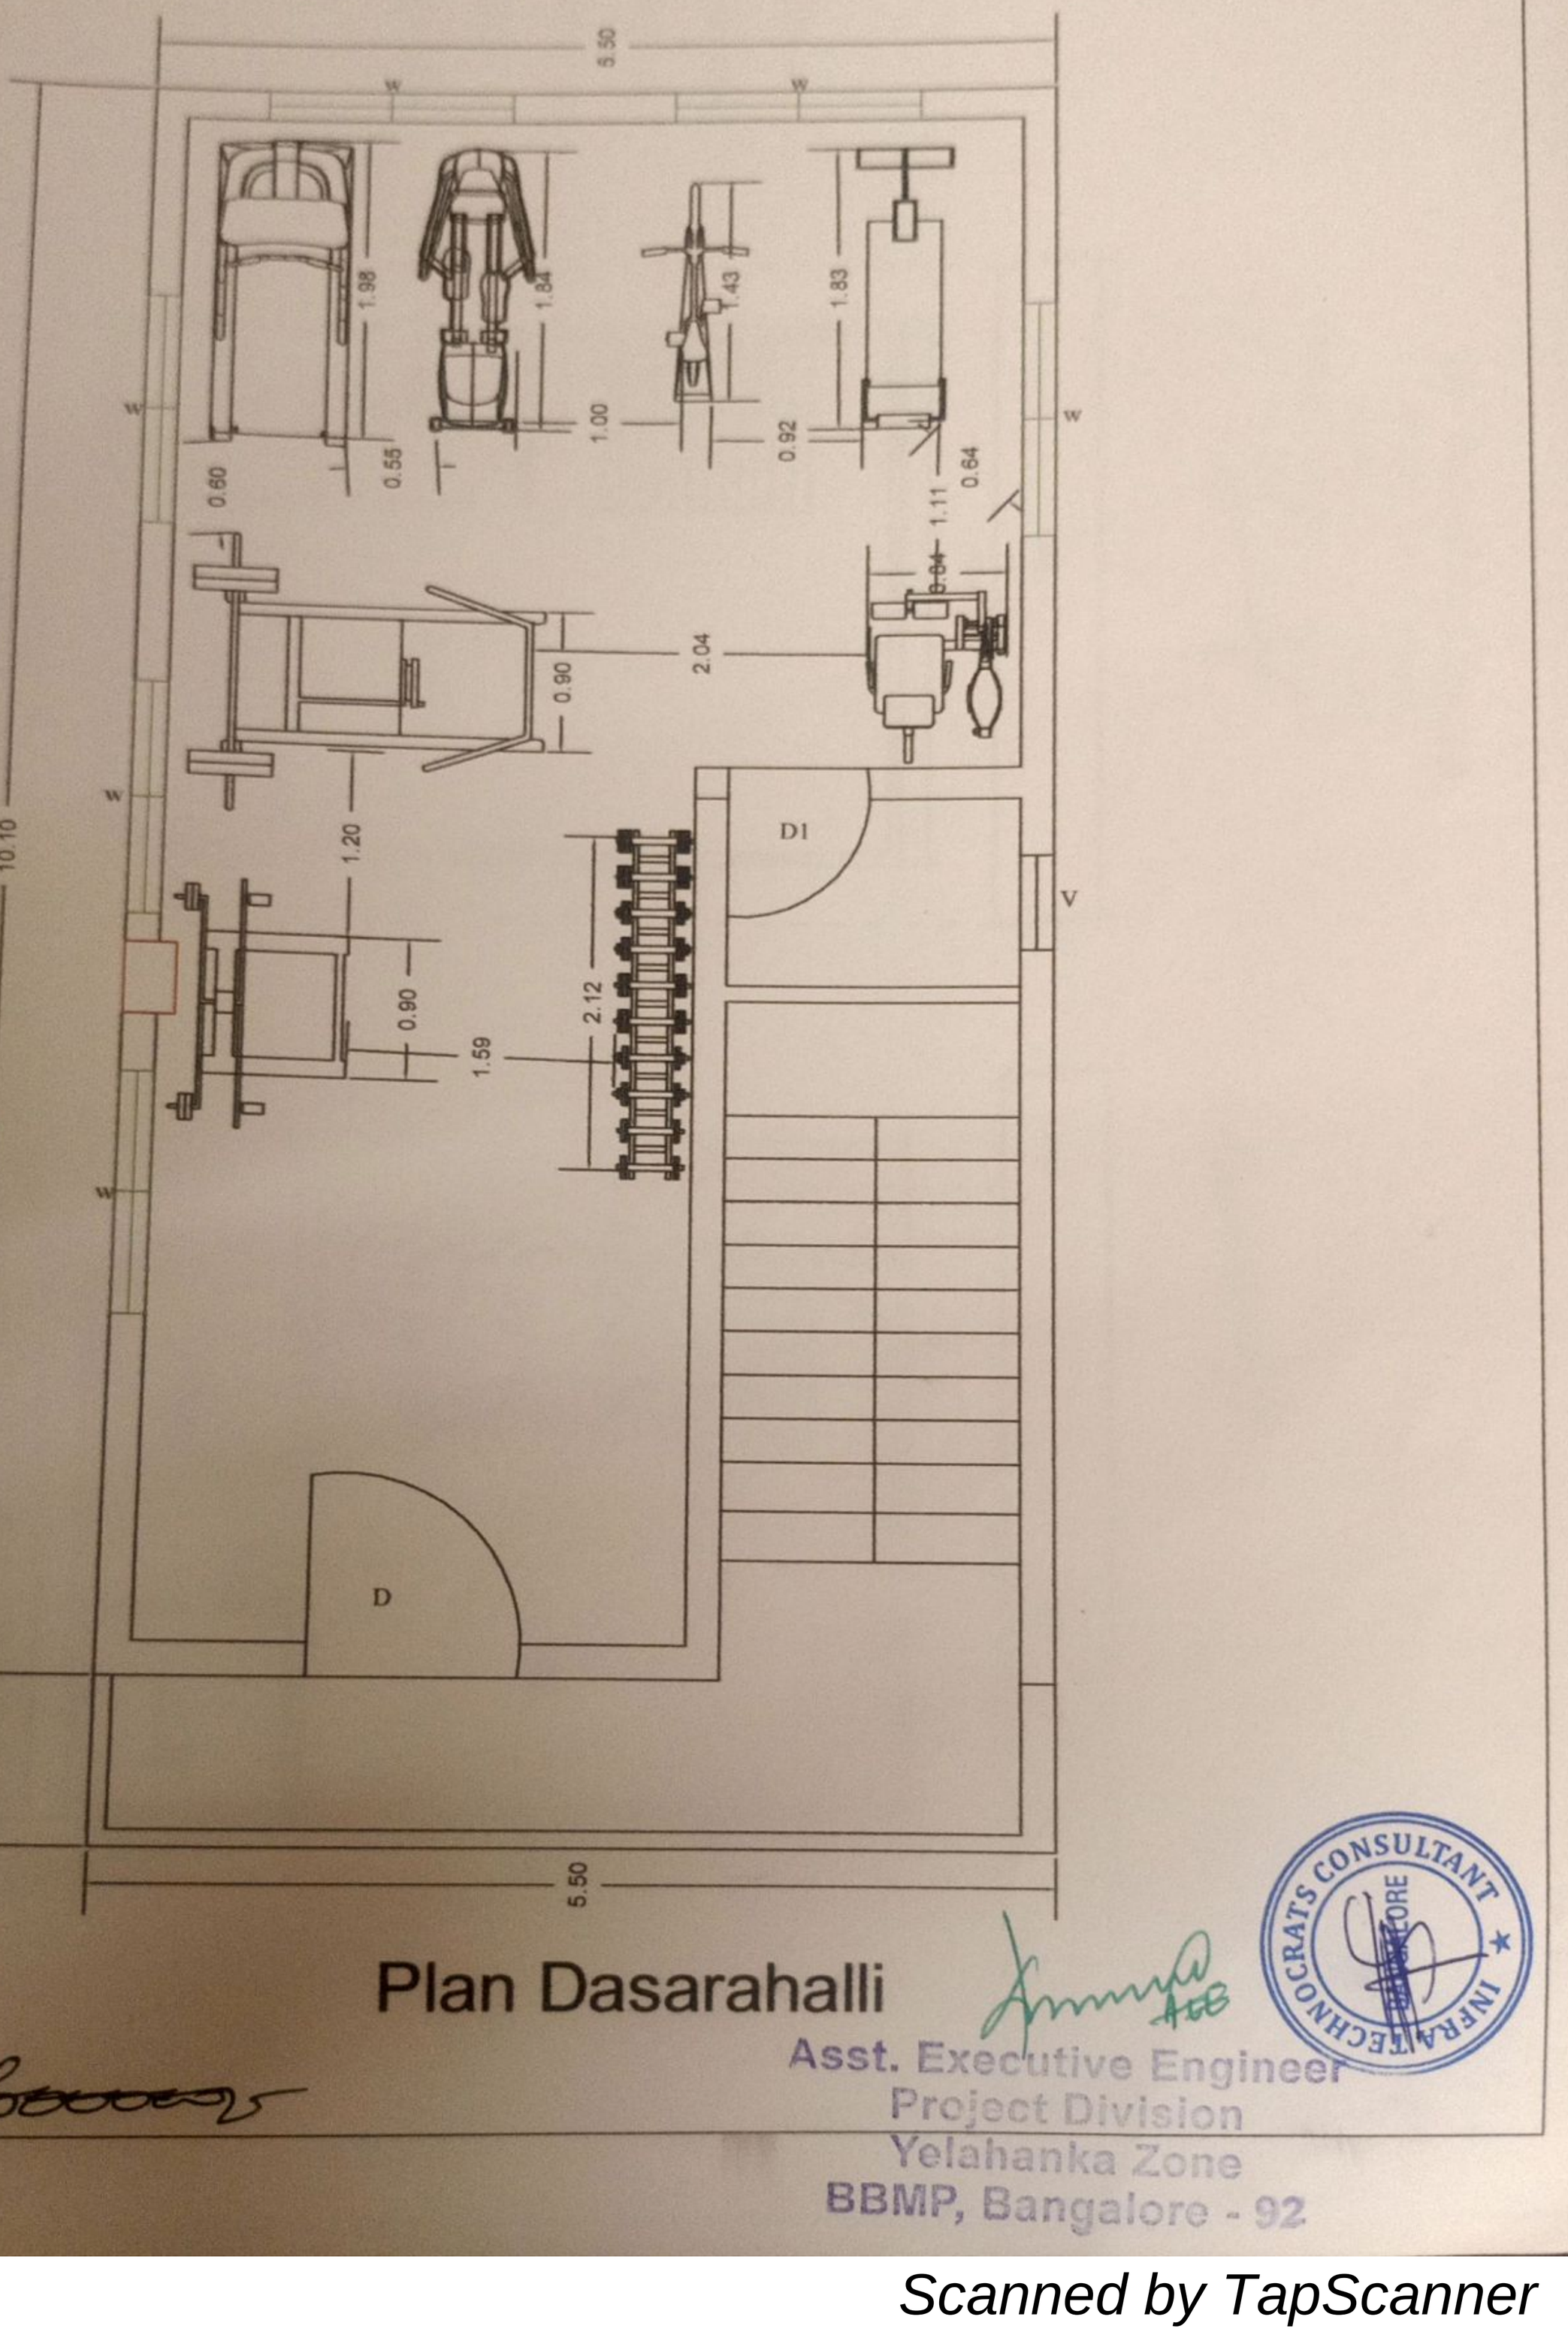

Plan Dasarahalli

Asst. Executive Engineer
Project Division
Yelahanka Zone
BBMP, Bangalore - 92

INFRATECHNOCRATS CONSULTANT

Scanned by TapScanner

BRUHATH BENGALURU MAHANAGARA PALIKE

Construction of Ambedkar bhavana in R K Hegade Nagar ward no 06 Thanisandra

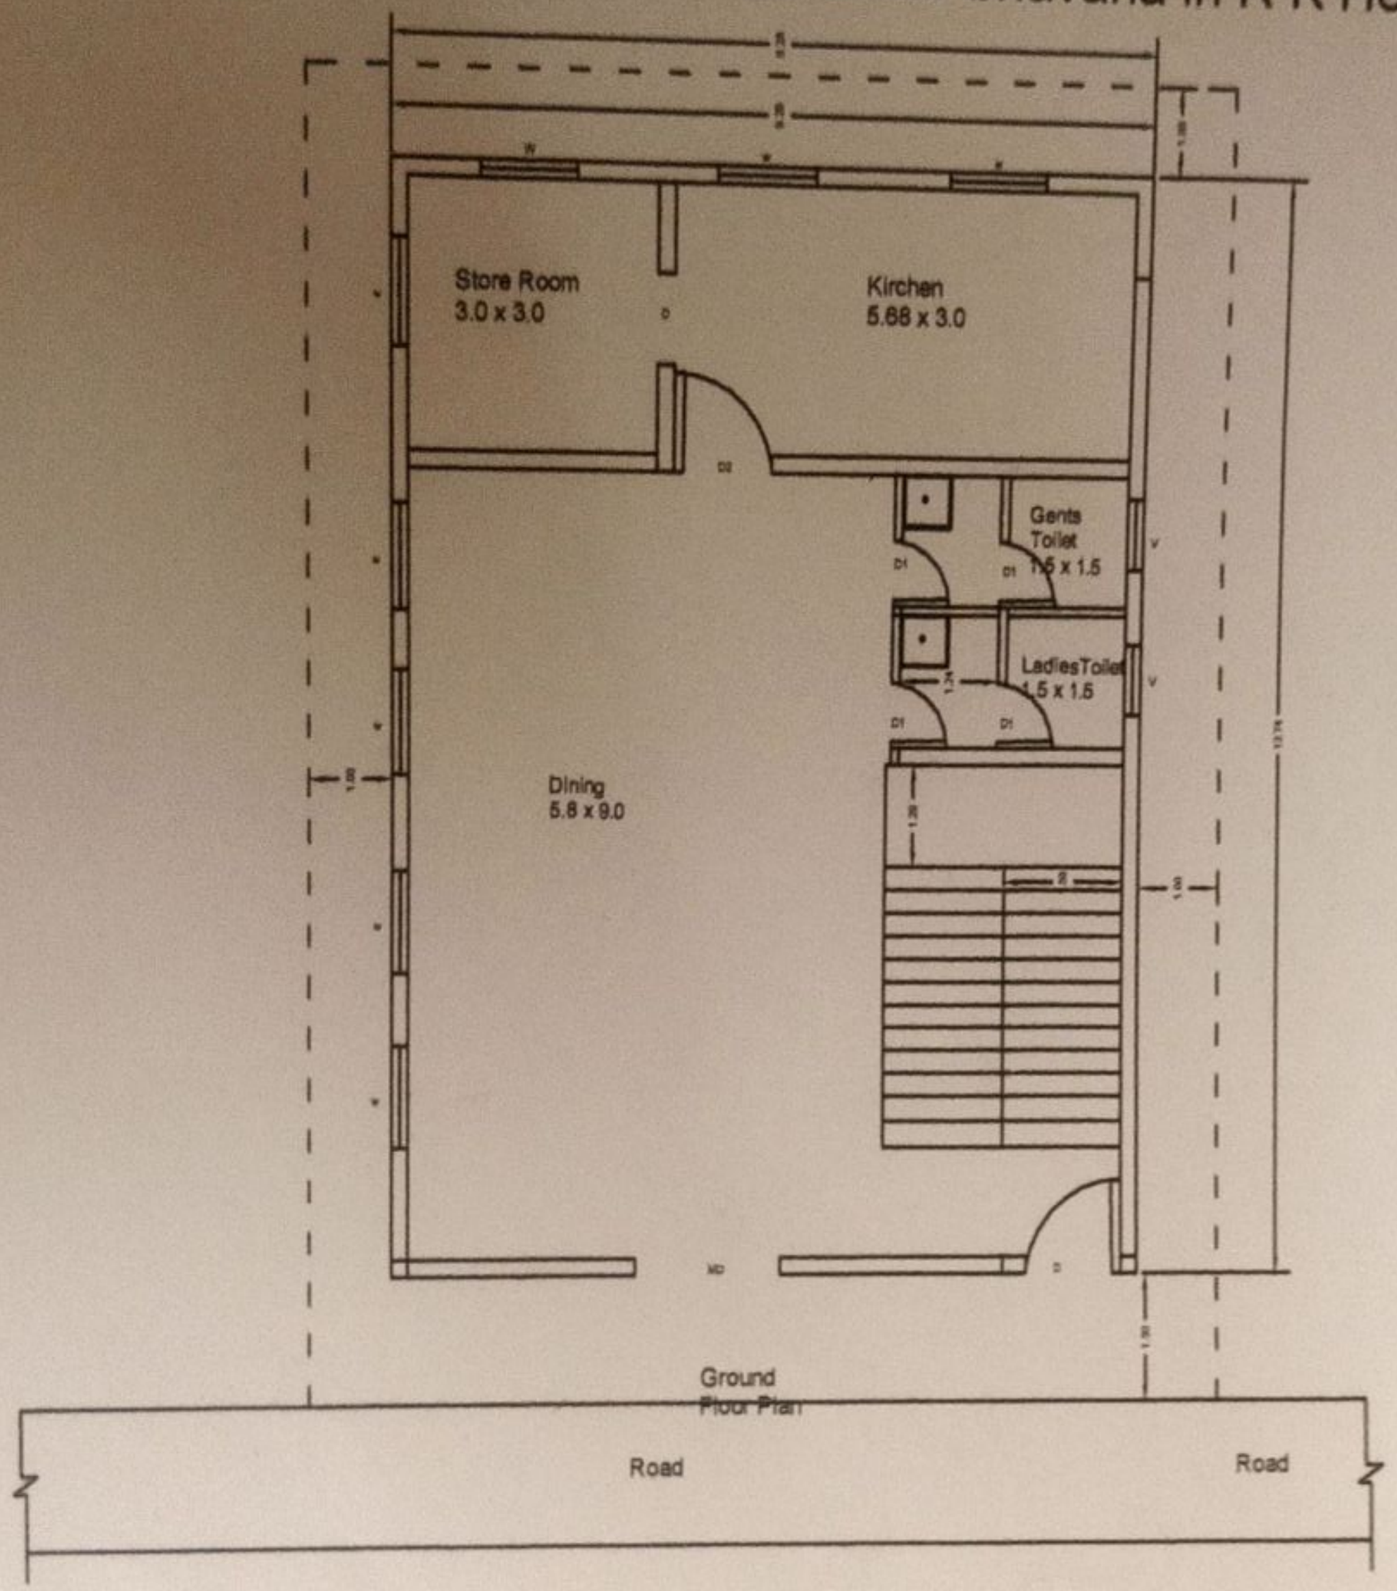

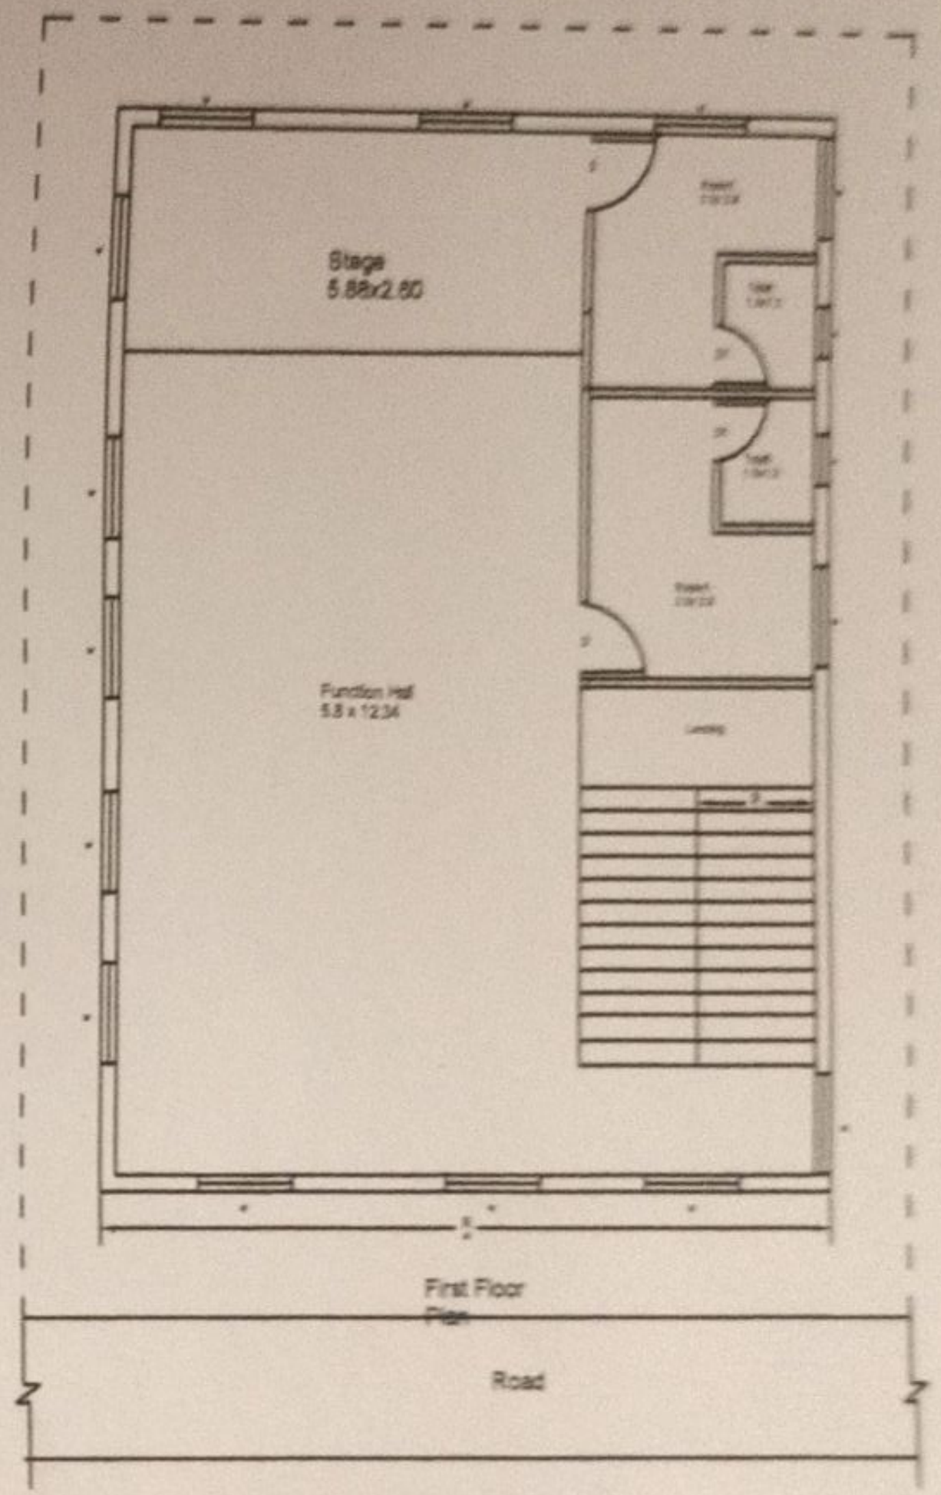

Schedule of Opening

D = Door = 0.9x2.1

D1 = Door = 0.75x2.1

D2 = Door = 1.2x2.1

W = Window = 1.5x1.2

v = ventilator = 0.6x0.6

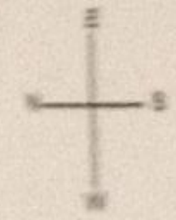

TECHNOCRATS CONSULTANT BANGALORE

Asst. Executive Engineer
Project Division
Yelahanka Zone
BBMP, Bangalore - 92

Scanned by TapScanner